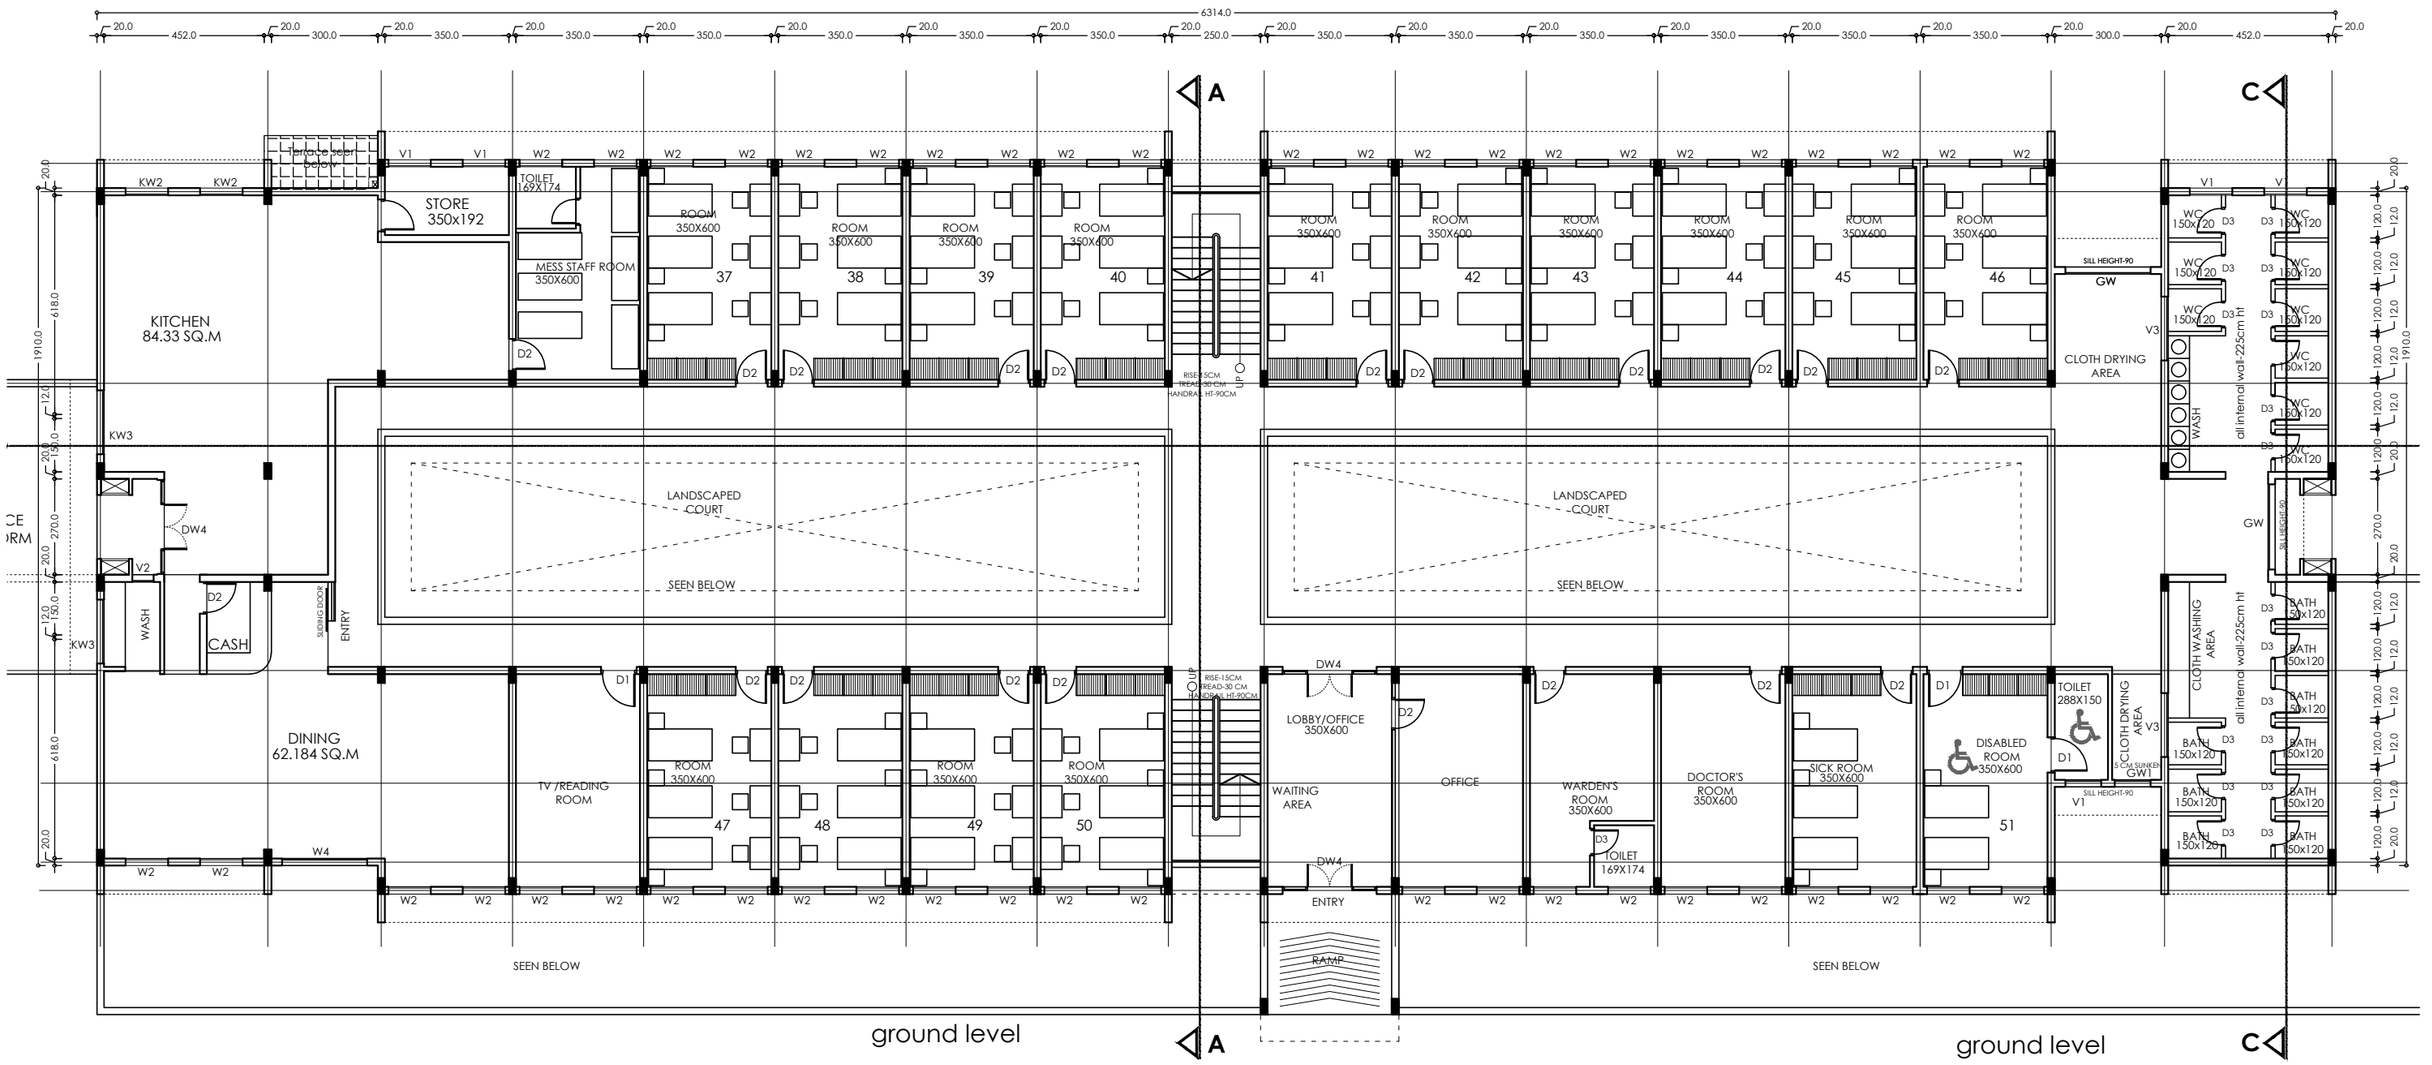

PROJECT TITLE: **LADIES HOSTEL** **ENGINEERING COLLEGE, PATHANAPURAM** **KOLLAM**	SHEET TITLE: **GROUND FLOOR PLAN**	AREA DETAILS:		DW4 FOUR SHUTTER WOODEN DOOR/WINDOW 265X215 D1 SINGLE SHUTTER WOODEN PANELLED DOOR 100X215 D2 SINGLE SHUTTER WOODEN PANELLED DOOR 90X215 D3 SINGLE SHUTTER PVC DOOR 75X210 W2 DOUBLE SHUTTER (POWDER COATED ALUMINIUM GLAZED) WINDOW 120X140 W3 THREE SHUTTER (POWDER COATED ALUMINIUM GLAZED) WINDOW 180X140 W4 FOUR SHUTTER (POWDER COATED ALUMINIUM GLAZED) WINDOW 240X140 KW2 DOUBLE SHUTTER (POWDER COATED ALUMINIUM GLAZED) WINDOW 120X125 KW3 THREE SHUTTER (POWDER COATED ALUMINIUM GLAZED) WINDOW 180X125 GW GRILL WINDOW 240X125 GW1 GRILL WINDOW 120X125 V1 DOUBLE SHUTTER (POWDER COATED ALUMINIUM GLAZED) VENTILATOR 120X75 V2 SINGLE SHUTTER (POWDER COATED ALUMINIUM GLAZED) VENTILATOR 60X75 V3 THREE SHUTTER (POWDER COATED ALUMINIUM GLAZED) VENTILATOR 180X75				
		BASEMENT (LOWER)	0584.9400 SQ.M					
		BASEMENT (UPPER)	1017.6840 SQ.M					
	DWG NO:	GROUND FLOOR	1044.2640 SQ.M					
DRAWING TITLE: **ARCHITECTURAL DRAWING**	DATE:	TERRACE FLOOR	0055.6800 SQ.M					
	REVISION.DATE:	**TOTAL AREA**	**2702.5680** SQ.M					
SCALE-1:NTS								
ALL DIMENSIONS ARE IN CM								

VIPU V II ND GRADE D'MAN	**CHANDRAN.K** IST GRADE D'MAN	**ANIL.P** HD . ARCH	**SHANRAJ** ASST. ARCHITECT
JERRY.T.JOSEPH ARCHITECT(FAC)	**M.VALSAMMA** CHIEF ARCHITEC(I/C)	**RAJEEV KARIYIL** CHIEF ENGINEER	**KERALA STATE HOUSING BOARD**